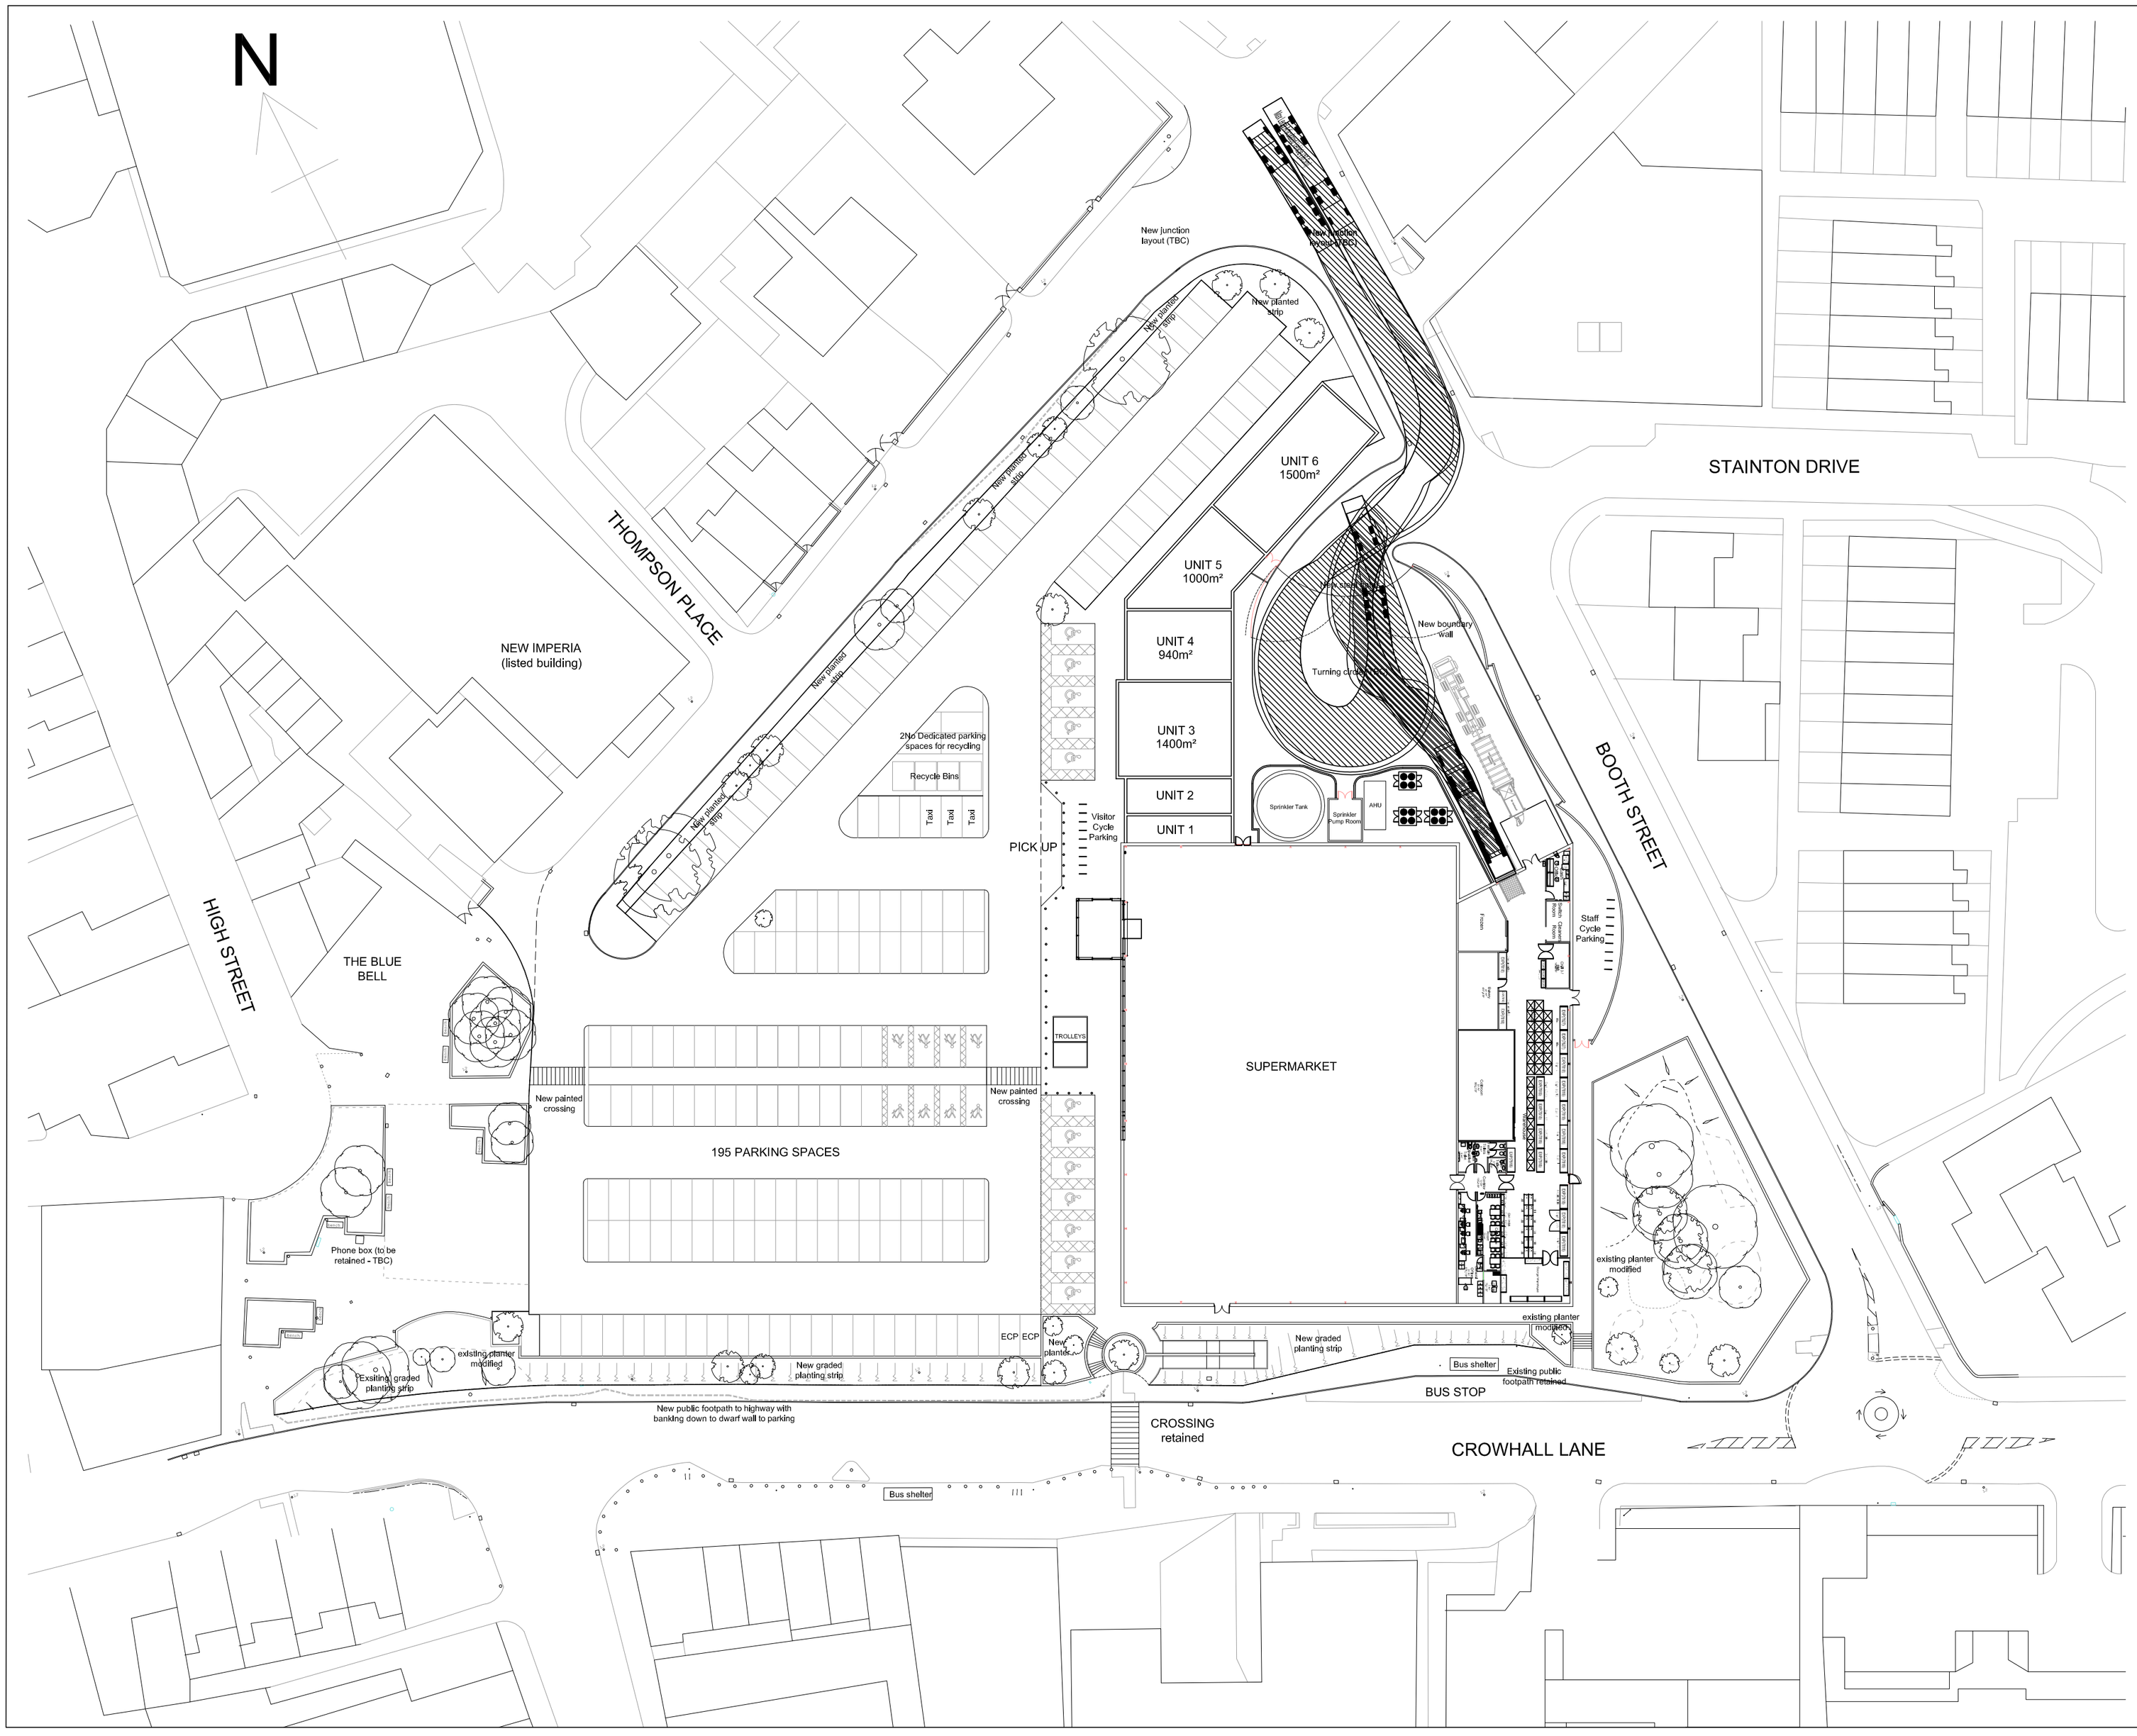

Drawing Status

Preliminary

KEY

Existing tree to be retained (TBC upon tree condition survey)

Proposed new planted tree (TBC upon landscaping deisgn)

REV	NOTE	DR	CH	DATE
K	Recycle bins relocated, car park amended	CB	PLW	08/11/11
J	Tracking and service area amended to ASDA dwg F.23-ASD-SIT-XX-M2-AR-REV B	PC	PLW	26/10/11
H	New escape route within service area shown. Sprinkler tank, pump and condenser plant shown. ECP and Taxi spaces added. Car park entrance radius amended. New junction to Booth Street amended. Key amended.	PC	PLW	18/10/11
G	Service yard turning area amended to suite engineers design. Adopted highway hatches amended. Store layout amended. New paving areas shown.	PC	PLW	14/10/11
F	Adopted highway hatches added. Store layout amended.	PC	PLW	04/10/11
E	Layout amended to suit new pedestrian access. Existing trees amended as site survey. Key added. Notes amedned.	PC	PLW	29/09/11
D	Boundary and existing shopping centre highlighted	AH	PLW	24/08/11
C	Shop layouts amended	AH	PLW	28/07/11
B	Supermarket increased in size, retail units amended, minor changes to car parking	KH	PLW	19/05/11
A	Layout revised to include larger supermarket	KH	PLW	12/05/11
0	FIRST ISSUE	AH	PLW	14/03/11

DRAWING STATUS

	SKETCH		BUILDING REGS
	PRELIMINARY		TENDER
	APPROVAL		CONSTRUCTION
	PLANNING		AS BUILT

TS Architects
A Division of damtonegs

Leeds Office:
The Coach House, Monk Fryston Hall, Monk Fryston, Leeds. LS25 5DU
T: 01977 686275 / 681001 F: 01977 681006 www.damtonegs.com

CLIENT
Helmsley

PROJECT
Felling
Gateshead

DRAWING
Proposed Site GA
Plan

SCALE @ A2
1:500

DATE	DRAWN	CHECKED
March 2011	AH	PLW

1074/23/101 | K

© COPYRIGHT: ALL RIGHTS RESERVED.
THIS DRAWING MUST NOT BE REPRODUCED WITHOUT PERMISSION.
THIS DRAWING MUST BE READ IN CONJUNCTION WITH ALL RELEVANT CONSULTANT/SPECIALIST DRAWINGS/INFORMATION.
THIS DRAWING MUST NOT BE USED FOR CONSTRUCTION UNLESS ISSUED FOR CONSTRUCTION.
ALL DIMENSIONS ON THIS DRAWING ARE IN MILLIMETRES (UNLESS OTHERWISE STATED). DO NOT SCALE FROM THIS DRAWING.